SIDE VIEW

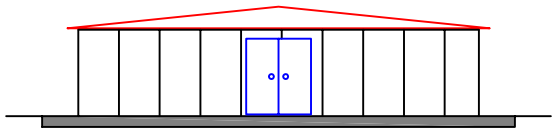

WALL:	SADWICH PANEL	80	mm
ROOF:	SADWICH PANEL	80	mm
	AIR CONDITIONER	670 × 375	mm
	EXHAUST FAN	300 × 300	mm
	WINDOW	1200 × 900	mm
	STEEL DOOR	1800 × 2100	mm

FRONT VIEW

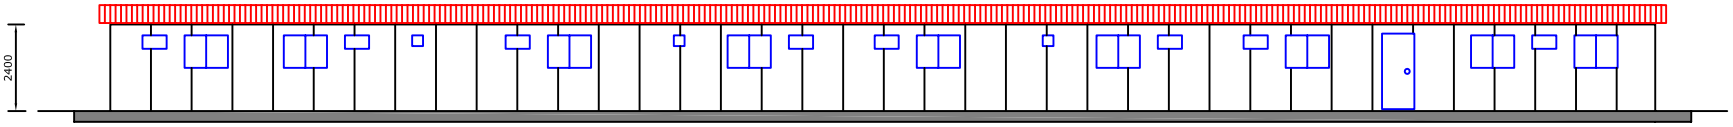
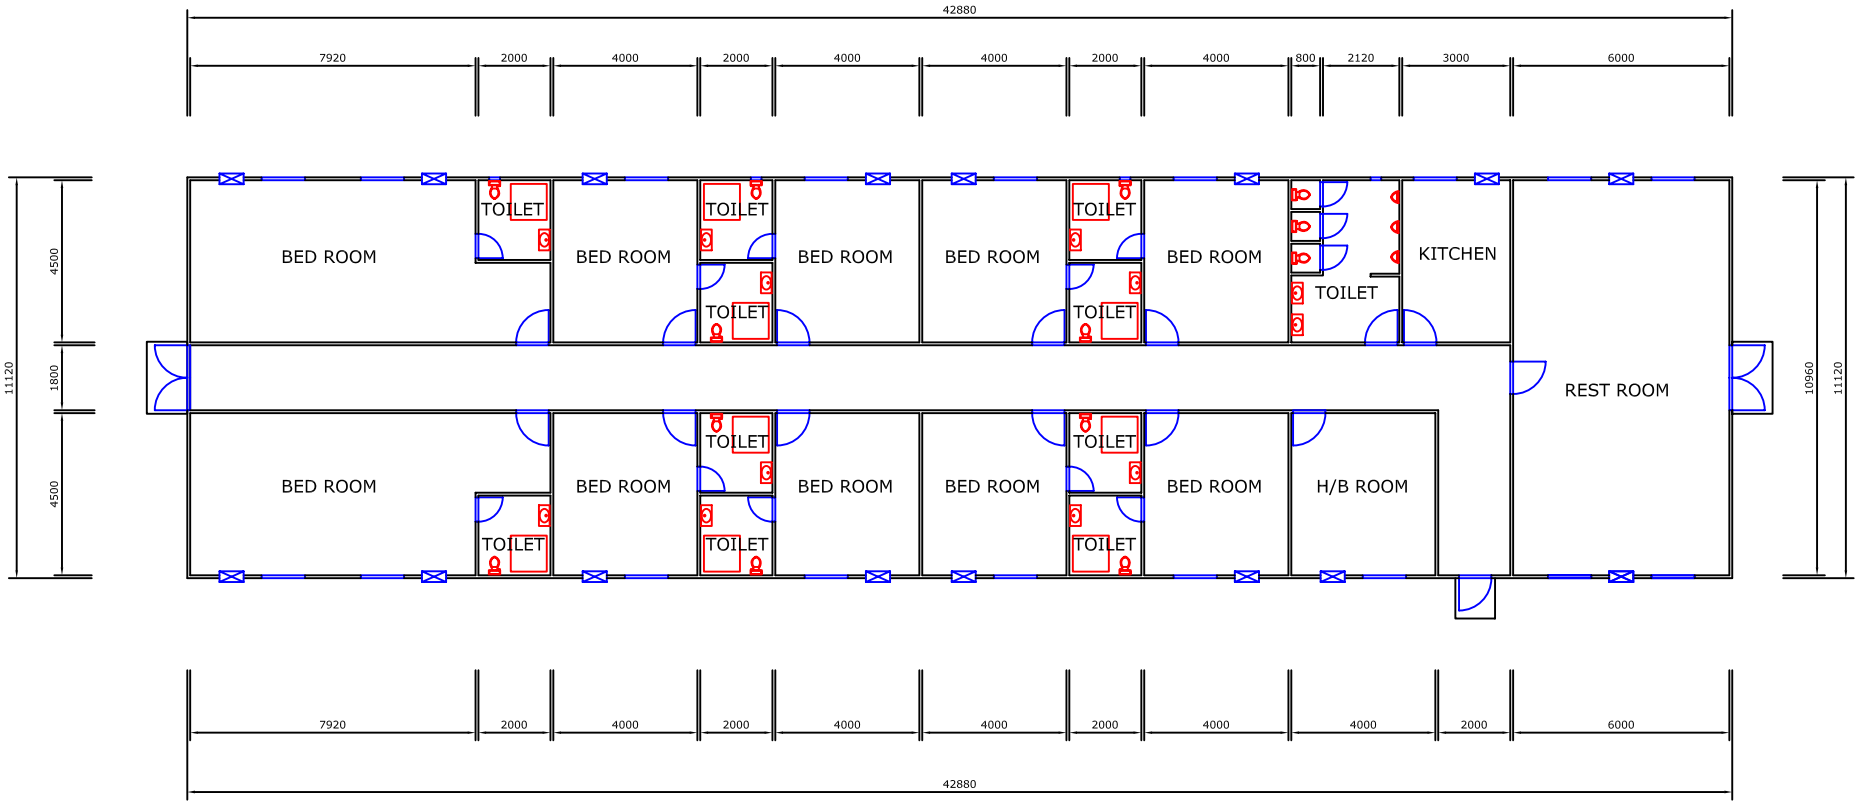
PLAN VIEW